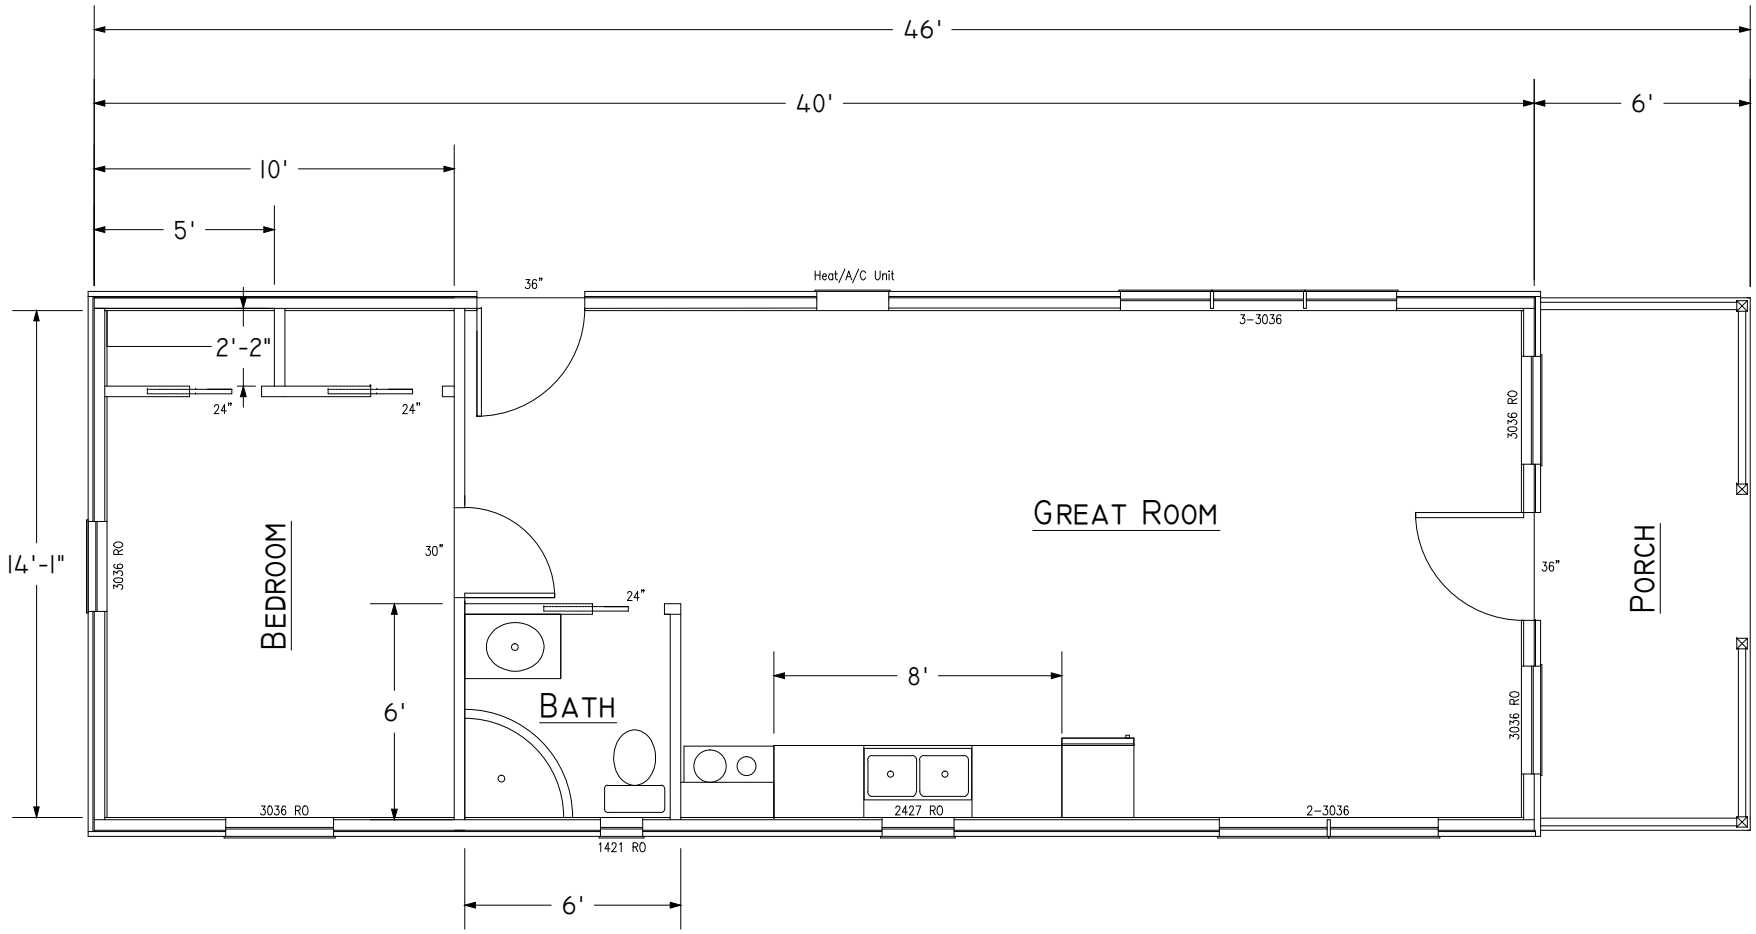

2

DRAWN BY: TIM

DATE: 3/31/15

FLOOR PLAN 680 SQ. FT.

SCALE: 3/16"=1'-0"

HILLTOP STRUCTURES

1051 NOLAN ROAD, CUMBERLAND FURNACE, TN

LEI DESIGN