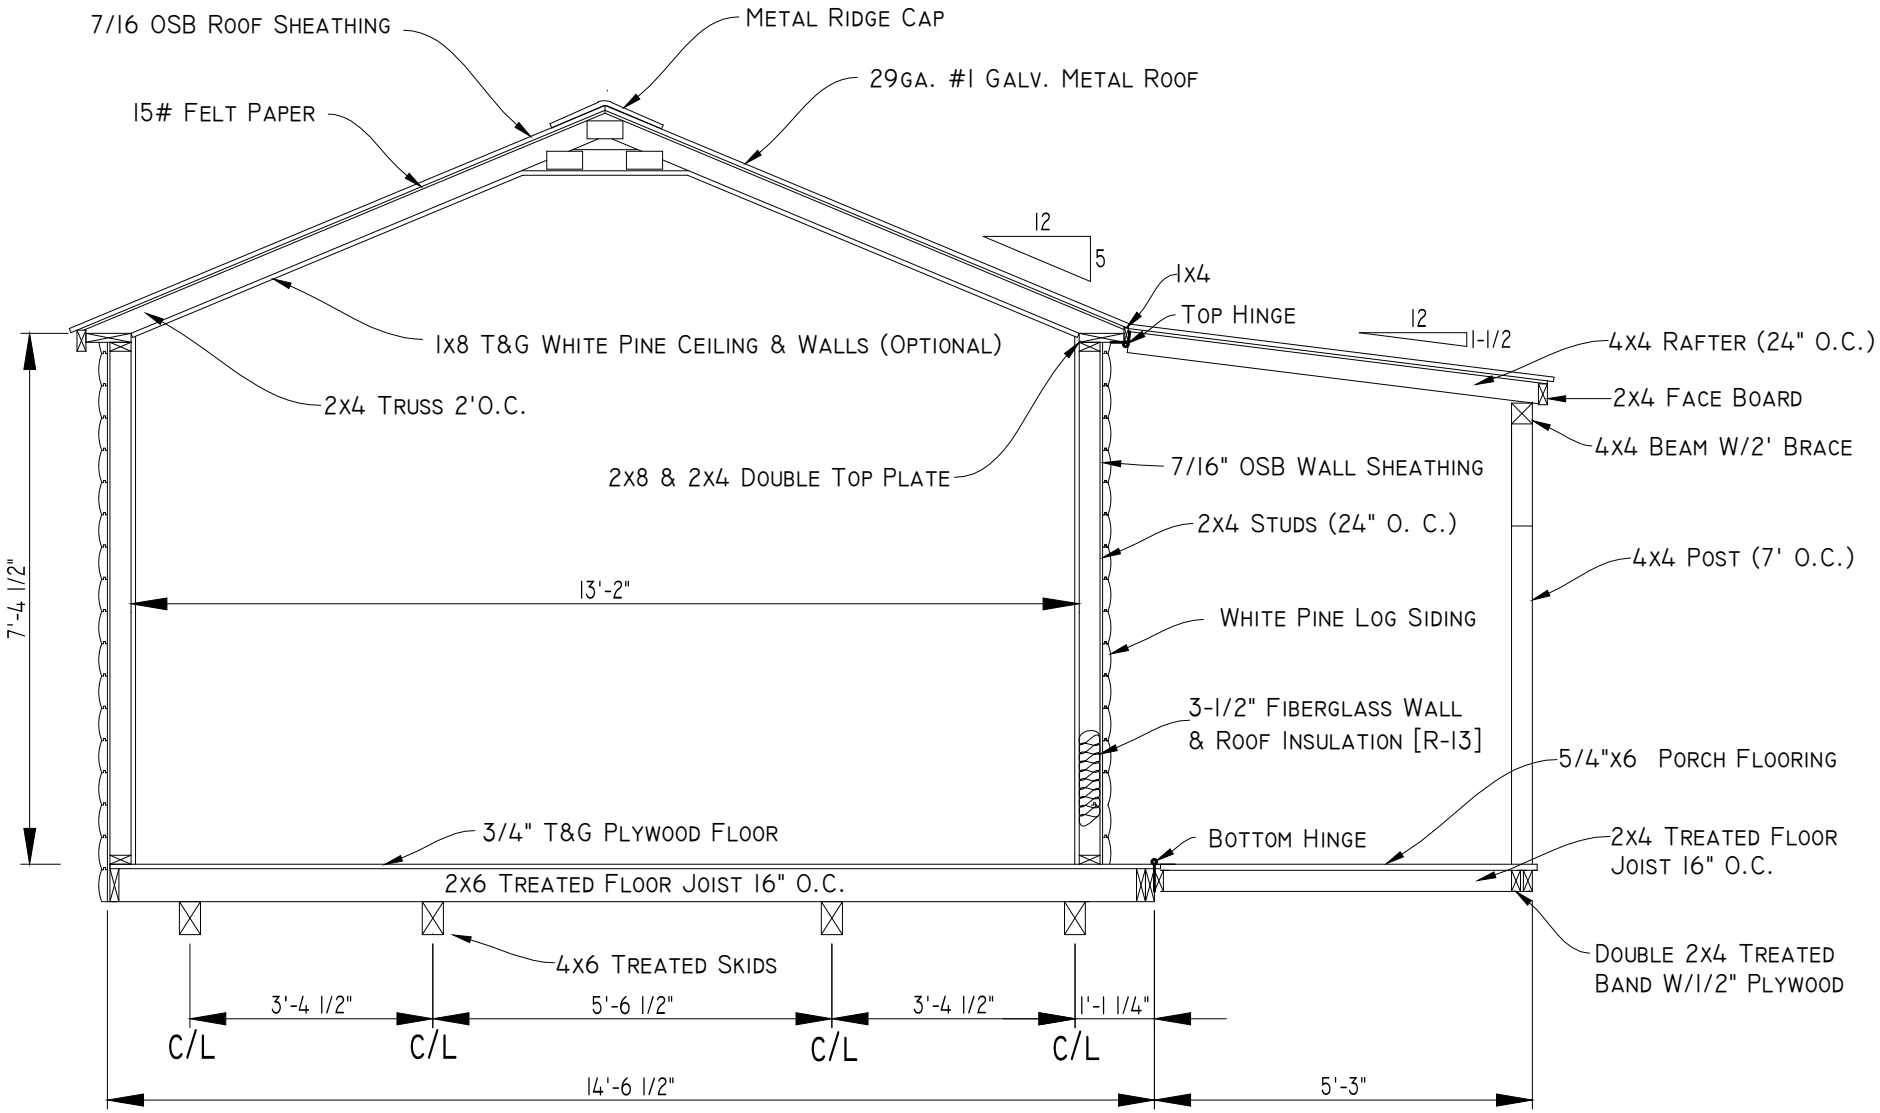

3

Drawn by: TEL

Date: 2/2/16

Pioneer Section

Scale: 3/8"=1'-0"

Hilltop Structures

1051 Nolan Road, Cumberland Furnace, TN

LEI DESIGN