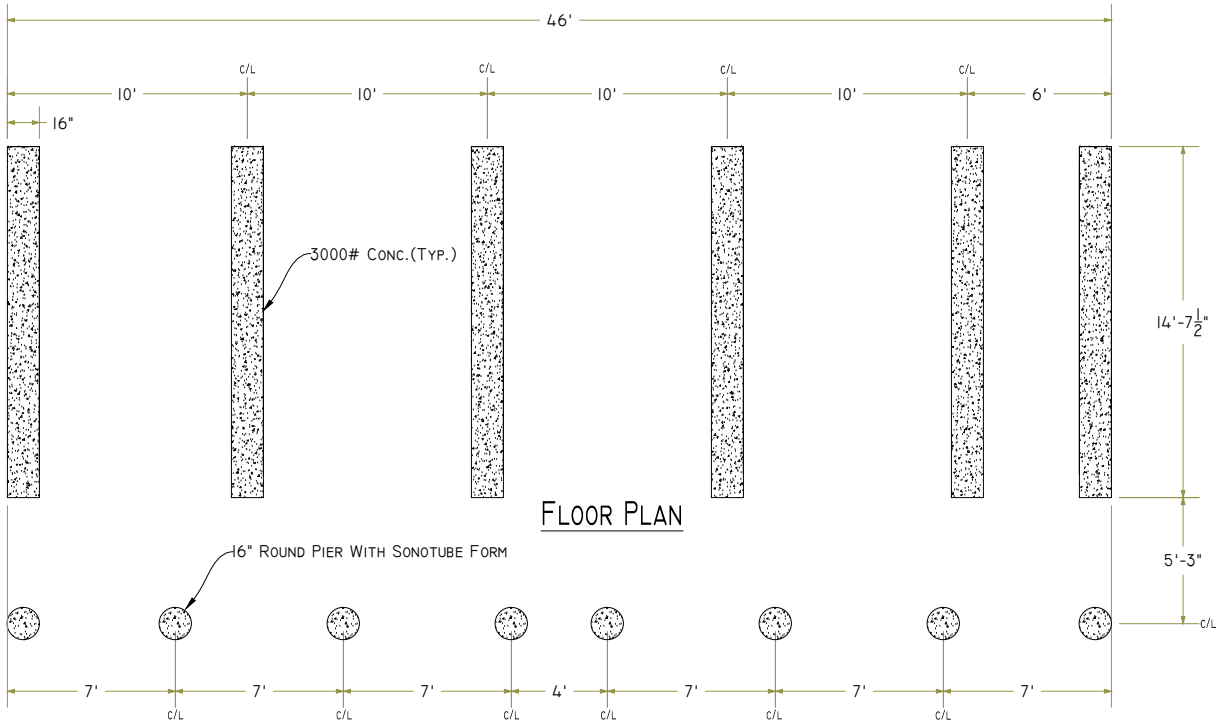

Floor Plan

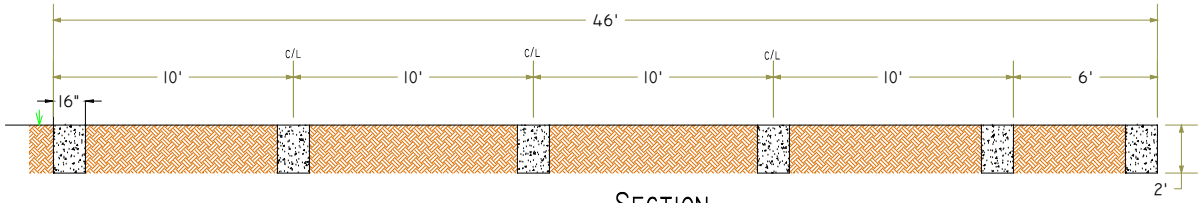

Section

Drawn By: TEL

Date: 12/24/15

Foundation Plan 20x46

Scale: 1/8"=1'-0"

Hilltop Structures

1050 Harper Lane, Cumberland Furnace, TN

LEI Design