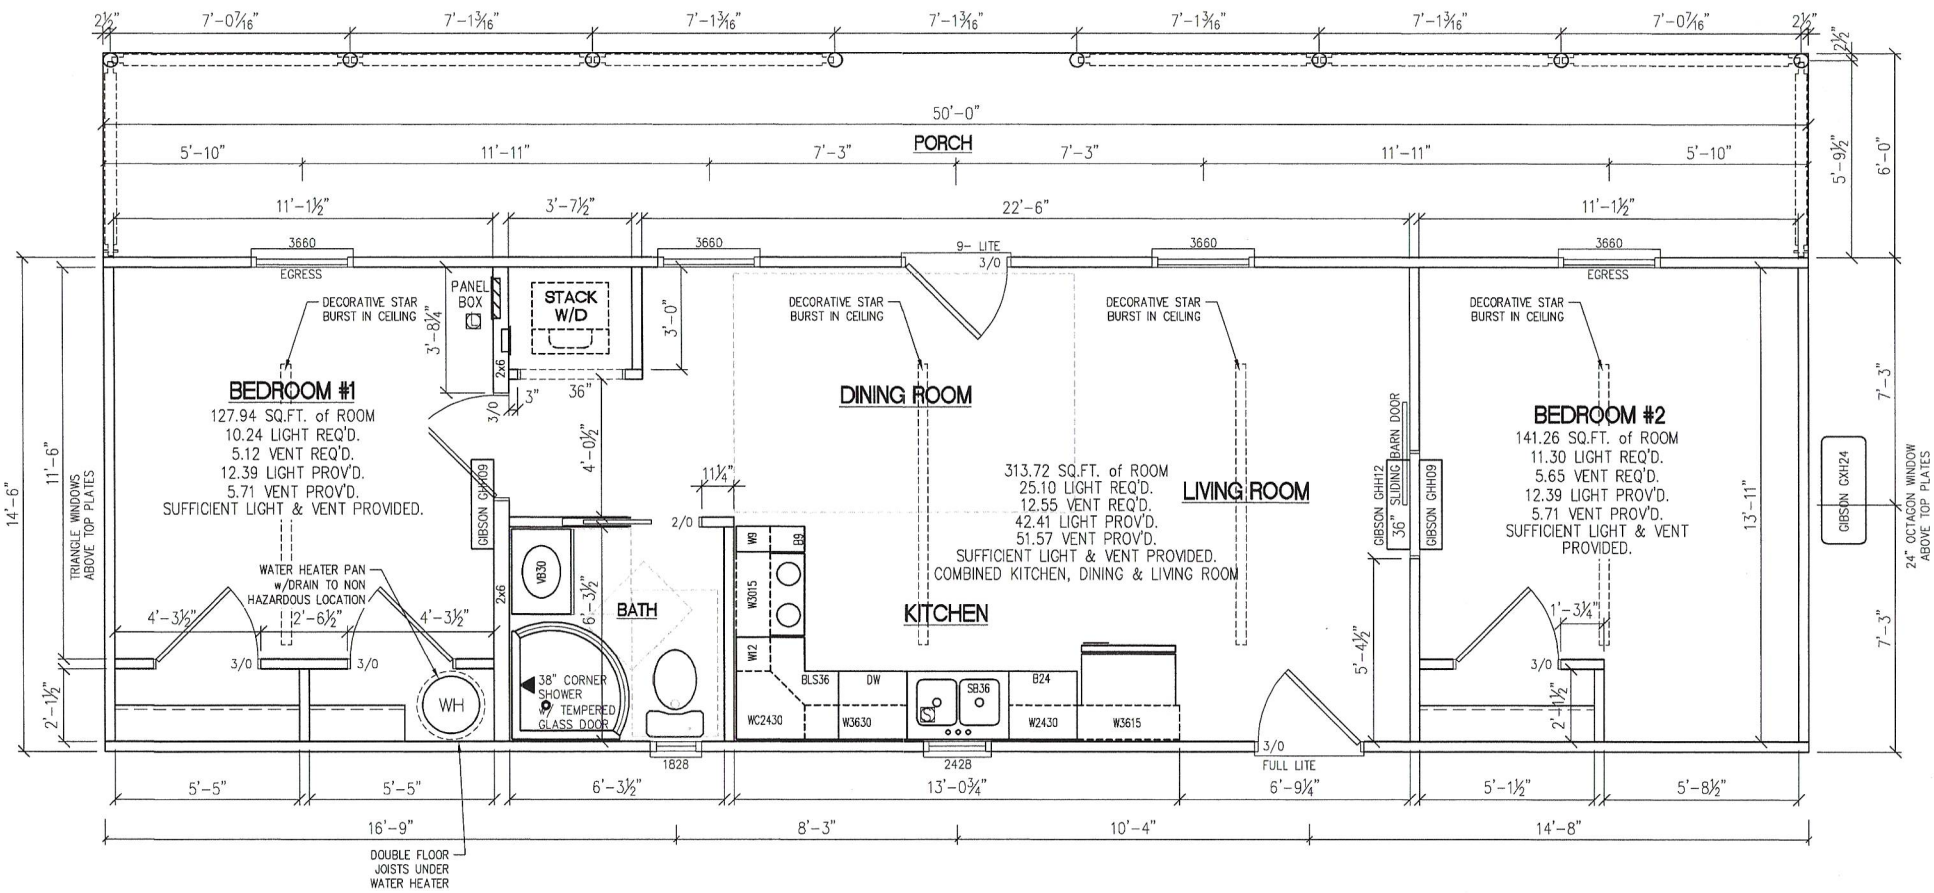
50'-0"
PORCH
BEDROOM #1
127.94 SQ.FT. of ROOM
10.24 LIGHT REQ'D.
5.12 VENT REQ'D.
12.39 LIGHT PROV'D.
5.71 VENT PROV'D.
SUFFICIENT LIGHT & VENT PROVIDED.
DINING ROOM
313.72 SQ.FT. of ROOM
25.10 LIGHT REQ'D.
12.55 VENT REQ'D.
42.41 LIGHT PROV'D.
51.57 VENT PROV'D.
SUFFICIENT LIGHT & VENT PROVIDED.
COMBINED KITCHEN, DINING & LIVING ROOM
LIVING ROOM
BEDROOM #2
141.26 SQ.FT. of ROOM
11.30 LIGHT REQ'D.
5.65 VENT REQ'D.
12.39 LIGHT PROV'D.
5.71 VENT PROV'D.
SUFFICIENT LIGHT & VENT PROVIDED.
BATH
KITCHEN
STACK W/D
PANEL BOX
WH
WATER HEATER PAN w/DRAIN TO NON HAZARDOUS LOCATION
38" CORNER SHOWER W/ TEMPERED GLASS DOOR
DECORATIVE STAR BURST IN CEILING
EGRESS
9- LITE
FULL LITE
SLIDING BARN DOOR
GIBSON GHH09
GIBSON GHH12
GIBSON GXH24
TRIANGLE WINDOWS ABOVE TOP PLATES
24" OCTAGON WINDOW ABOVE TOP PLATES
DOUBLE FLOOR JOISTS UNDER WATER HEATER